CAR SHOWN
POWDER COATED STEEL: TIGER DRYLAC - KOKO BROWN 38-60018
ELEVATOR CONTROLS: 2-STOP SYSTEM

NOTE:
ADDITIONAL POWDER COAT PAINT COLORS,
POLYCARBONATE TINTS, TRIM & SEAT COLORS,
FLOORING, AND DOOR OPTIONS AVAILABLE.

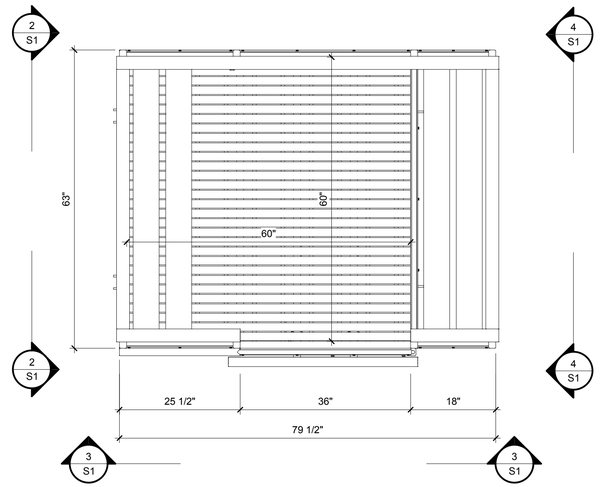

1 S1 CAR PLAN
3/4" = 1'-0"

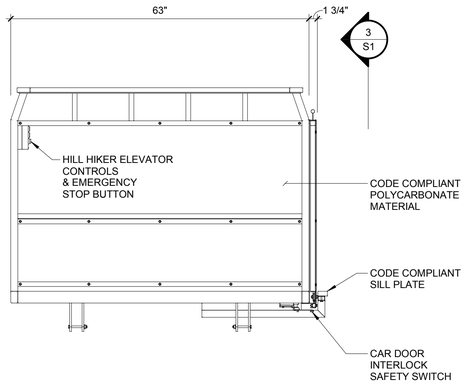

2 S1 ELEVATION (DOWNHILL END)
3/4" = 1'-0"

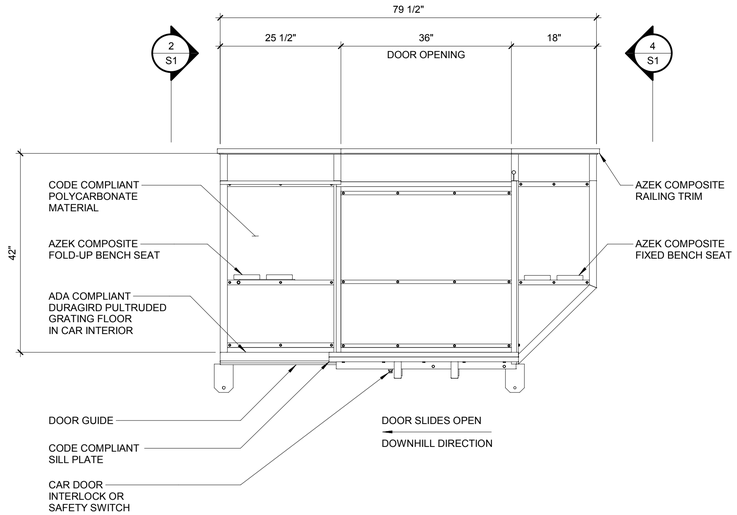

3 S1 SIDE ELEVATION
3/4" = 1'-0"

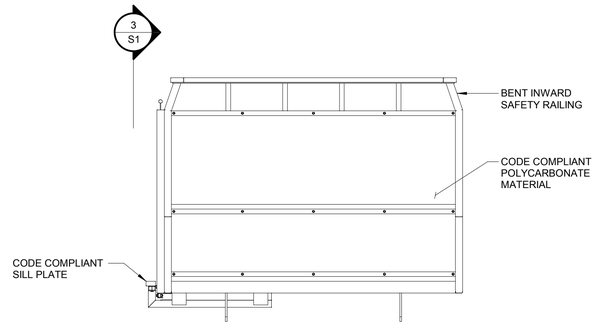

4 S1 ELEVATION (UPHILL END)
3/4" = 1'-0"

VAA
Planners and Engineers
2300 Berkshire Lane N, Suite 200
Plymouth, MN 55441
763.559.9100
www.vaaeng.com
info@vaaeng.com

CLIENT:
HILL HIKER
3565 County Road 6
Orono, MN 55356
952.476.2422
www.hillhiker.com
info@hillhiker.com

PROJECT:

NO.	DATE	ISSUE/REVISION	BY

GENERAL DRAWINGS
FOR INFO ONLY

NOTICE: THE DESIGN SHOWN AND DESCRIBED HEREIN INCLUDING ALL TECHNICAL DRAWINGS, DETAILS, DEVELOPMENTS, GRAPHICS AND MODELS THEREOF, ARE THE EXCLUSIVE PROPERTY OF VAA, LLC, AND CANT BE COPIED, DUPLICATED, REPRODUCED OR COMMERCIALLY EXPLOITED, IN WHOLE OR IN PART, NOR CAN ANY DERIVATIVE WORK BE MADE UNLESS EXPRESSLY AUTHORIZED IN WRITING BY VAA, LLC
COPYRIGHT VAA, LLC 2017 - ALL RIGHTS RESERVED.

DATE: 12/13/17	DESIGNED:	
DRAWN: DLF	CHECKED:	APPROVED:

DRAWING TITLE:
ADA CAR (5x5) - LEFT DOOR

PROJECT NO: 160177	DRAWING NO: S1
SCALE: AS NOTED	

Date Plotted: 12/13/2017 1:37:34 PM